

- A. INSTALL ALL FINISHES PER MANUFACTURER'S INSTRUCTIONS.
- B. PREPARE ALL FLOOR AND WALL SURFACES FOR NEW FINISHES WHERE NOTED. PROVIDE FLOOR LEVELING, PER ARCHITECT PREPARED METHOD AND MATERIALS, AS REQUIRED TO INSURE PROPER INSTALLATION OF PRODUCT(S).
- C. ALL FLOORING MATERIAL TRANSITIONS SHALL OCCUR AT THE CENTERLINE OF DOORS SEPARATING ROOMS UNLESS NOTED OTHERWISE.
- D. FINISHES IN ACCESSORY SPACES TO MATCH ADJACENT SPACES, UNLESS NOTED OTHERWISE.
- E. PAINT ALL GYP WALLS THROUGHOUT P-01, UNLESS NOTED OTHERWISE.
- F. PAINT ALL GYP CEILINGS THROUGHOUT P-02, UNLESS NOTED OTHERWISE.
- G. FINISHES TO CONTINUE BENEATH CASEWORK AND EQUIPMENT.
- H. ROLLER SHADES, SF-03, THROUGHOUT UNLESS NOTED OTHERWISE.
- I. FINISHES -
SECTION 1210.2:
2101.2 FLOORS AND WALL BASES - IN OTHER THAN DWELLING UNITS, TOILET AND BATHING ROOM FLOORS SHALL HAVE A SMOOTH, HARD, NONABSORBENT SURFACE THAT EXTENDS UPWARD ONTO THE WALLS AT LEAST 6 INCHES (152 MM)

1. CUSTOM CASEWORK AT TELLER LINE. COORDINATE ALL DIMENSIONS AND FINISHES WITH OWNER AND ARCHITECT.

FINISH LEGEND		
CODE	DESCRIPTION	REMARKS
CARPET		
CPT-01	Manufacturer: Bentley Mills Style: Grotto Trail 4G126 Color: Topanga 400824 Installation: Quarter Turn	1st Floor
PAINT		
P-01	Manufacturer: Sherwin Williams Color: SW7035 Aesthetic White Finish: Eggshell Contact: Samantha Wilson at swrep4086@sherinw.com	Wall paint throughout, UNO
P-02	Manufacturer: Sherwin Williams Color: SW7035 Aesthetic White Finish: Flat Contact: Samantha Wilson at swrep4086@sherinw.com	Ceiling paint throughout, UNO
P-03	Manufacturer: Miller Color: 0213 Desert Mirage Finish: Eggshell	Accent paint
PLASTIC LAMINATE		
PL-01	Manufacturer: Plonite Color: WM951 Suede	Break Room and Work Room cabinets.
PL-02	Manufacturer: Nevamar Color: Vous Serene VS5002T Finish: Textured	Break Room and Work Room counter tops and Bathroom Wainscot
RESILIENT FLOOR		
RF-01	Manufacturer: Forbo Style: Marmoleum - Real Color: 3148 Serene Gray	Bathroom Floor and Break Room floor.
RF-02	Manufacturer: Armstrong Style: Crown Texture VCT Color: Peat Seacdo	All walls Janitor's Closet
RUBBER BASE		
RB-01	Manufacturer: Johnscrite Pattern: Rubber Cove Base Color: 29 Moon Rock Size: 4"	4" Rubber Cove Base. Provide roll goods, not 4' sections. Used throughout unless noted otherwise.
SOLID SURFACE		
SS-01	Manufacturer: Cambria Collection: Darlington Version: 13Q-0122	
SPECIAL FINISH		
SF-01	Manufacturer: GlasPro Style: 5/32" Seedy Sample #: 21719A	Glass privacy screens. See elevations and details for more information.
SF-02	Manufacturer: Interlam Style: SOT 001	Feature wall. Install without visible seams and finish per manufacturer's recommendation.
SF-03	Contact: Kara Mashek at 206.757.0800 or kara.mashek@dwelvenet.com	
SF-04	Manufacturer: SWF Contract Product: Roller Shades Color: Platinum / White Product: FRP Manufacturer: Kemite Style: Glasbord w/ Surfaseal Color: 85 White Finish: Embossed Fire Rating: Class C Note: Install per Manufacturer's Instructions	Throughout, unless noted otherwise. Janitor's closet.
TILE		
T-01	Manufacturer: United Tile Style: Q-Stone by Provenza Color: Grey Size: 12" x 24" Grout: Maple, Mfr. Custom. Size: 1/8". Color: 02 Pewter.	Floor Field Tile.
WALK-OFF MAT		
WOM-01	Walk-Off Mat Manufacturer: The Andersen Company Collection: Waterhog Eco Premier Tile Color: Grey Ash #73	
WOOD VENEER		
WD-01	Mfr: TBD Color: Stain to match designers sample.	
WD-02	Wood Base - Hard Maple Select White Size: 4" Finish: Stain with WD-01	Used in the Lobby, Waiting, Open Office and Teller Line

1550 SE HARVEST DRIVE
PULLMAN, WA 99163

EVIDENCE DATE	FILE
DRAWN BY:	M. WORTMAN
ID NO:	170820
DATE:	12/01/2017

ID3.10
FLOOR FINISH
PLAN

- A. FURNITURE AND FILES SHOWN FOR REFERENCE ONLY, BY OTHERS.
- B. EQUIPMENT BY OWNER UNLESS OTHERWISE INDICATED.
- C. ALL COPIERS TO HAVE DEDICATED POWER FROM SEPARATE CIRCUITS.
- D. BANNER RANK REPRESENTATIVE TO FIELD VERIFY ALL POWER AND DATA PRIOR TO INSTALLATION OF EQUIPMENT AND GYPSUM BOARD.
- E. SECURITY MONITOR TO BE MOUNTED ON WALL PER SPECIFICATIONS. COORDINATE WITH OWNER FOR EXACT LOCATIONS AND SPECIFICATIONS.
- F. SEE ELEVATIONS FOR OUTLET MOUNTING HEIGHTS AT CASEWORK.

CODE	ITEM	SIZE	OFCI	CFCI	OFQI	NOTES
1	COPIER	48"W X 30"D X 60"H		x		
2	LASER PRINTER	16"W X 20"D X 20"H		x		
3	CHECK PRINTER	15"W X 15"D X 11"H		x		
4	BILL COUNTER	11"W X 15"D		x		
5	BRANCH CAPTURE	30"W X 22"D		x		
6	ENCODING MACHINE	14"W X 14"D		x		
7	CASH ADVANCE	12"W X 9"D				
8	CHANGE COUNTER			x		
9	SAFE				x	INSTALL PRIOR TO DOOR ROUGH-IN MFR: SUMMIT PRODUCT #: SCRG00B.BIADA. FINISH: STAINLESS. MFR: WHIRLPOOL. PRODUCT #: WRF5605EYM. FINISH: STAINLESS. MFR: GE. PRODUCT: GLDT68DSS. FINISH: STAINLESS.
10	UNDER COUNTER REFRIGERATOR	24"W X 24"D X 32"H		x		
11	ADA REFRIGERATOR	30"W X 34"D X 68"H		x		
12	ADA DISHWASHER	24"W X 24"D X 33"H		x		
13	PNEUMATIC TELLER				x	
14	ATM			x		
15	COUNTER TOP MICROWAVE				x	MFR: GE. PRODUCT #: PEM31SFSS. FINISH: STAINLESS. INCLUDE 27" BUILT-IN TRIM KIT #JX827SFSS
16	COFFEE MAKER				x	COORDINATE WATER SUPPLY REQUIREMENTS WITH OWNER.
17	HOT WATER HEATER			x		
18	NIGHT DROP				x	
19	DRIVE-THROUGH DRAWER				x	
20	CURRENCY RECYCLER				x	

1. NEW ADA SINK AND FAUCET PROVIDED AND INSTALLED BY CONTRACTOR.
2. LATERAL FILES PROVIDED BY TENANT. COORDINATE SPECIFICATIONS WITH TENANT.
3. CUSTOM MOVABLE MEDIA STATION. SEE B6 JD16.60 FOR MORE INFORMATION.
4. SURFACE MOUNTED PAPER TOWEL DISPENSER / WASTE RECEPTACLE: BOBBICK CLASSIC SERIES.
5. WALL MOUNTED SANITARY DISPOSAL: BOBBICK / CLASSIC SERIES.
6. WALL MOUNTED TOILET TISSUE DISPENSER: BOBBICK / CLASSIC SERIES.
7. WALL MOUNTED TOILET SEAT COVER DISPENSER: BOBBICK / CLASSIC SERIES.
8. WALL MOUNTED SOAP DISPENSER: BOBBICK / CLASSIC SERIES.
9. I.T. EQUIPMENT BY OWNER.
10. INSTALL HEAVY-DUTY DOOR STOP FOR SAFE DOOR
11. SAFE ON 2" CONCRETE HOUSEKEEPING PAD, HOUSEKEEPING PAD TO BE 30" IN DEPTH FROM FINISH FACE OF BACK WALL. PROVIDE 1/2" CHAMFER ON HOUSEKEEPING PAD. SEE EQUIPMENT LEGEND ON SHEET A45.10 FOR MORE INFORMATION.


**BANNER BANK
PULLMAN - T.I.**

1550 SE HARVEST DRIVE
PULLMAN, WA 99163


EV DATE	FILE
DRAWN BY:	R. YANCEY
M:	H.MCGRATH
A:	
DRAWN BY:	M. WORTMAN
IDB NO:	170820
DATE:	12/01/2017

ID5.10
FF&E PLAN


2	LOGO, O.F.O.I. COORDINATE WITH OWNER FOR SPECIFICATIONS.
3	LATERAL FILES PROVIDED BY OWNER.
4	ADA GRAB BARS, TYP.
5	NEW ADA TOILET, REFER TO PLUMBING DRAWINGS.
6	NEW FRAMELESS MIRROR.
7	NEW ADA WALL MOUNT SINK, REFER TO PLUMBING DRAWINGS.
8	NEW ADA DISHWASHER. SEE EQUIPMENT LEGEND ON SHEET IDS.10 FOR MORE INFORMATION.
9	NEW ADA REFRIGERATOR. SEE EQUIPMENT LEGEND ON SHEET IDS.10 FOR MORE INFORMATION.
10	BUILT-IN DIVIDERS WITH FLUSH MOUNT GLASS TOP. (4) EQUAL SLOTS TO BE 4"W X 7"D X 4".
11	4"D DROP-IN FLUSH MOUNT WASTE CHUTE, BLACK.
12	UNDER COUNTER REFRIGERATOR. SEE EQUIPMENT LEGEND ON SHEET IDS.10 FOR MORE INFORMATION.
13	NOT USED
14	CHANGE COUNTER. SEE EQUIPMENT LEGEND ON SHEET IDS.10 FOR MORE INFORMATION.
15	WARRANTY DROP. SEE EQUIPMENT LEGEND ON SHEET IDS.10 FOR MORE INFORMATION.
16	COFFEE MAKER. SEE EQUIPMENT LEGEND ON SHEET IDS.10 FOR MORE INFORMATION.
17	NEW WALL MOUNTED TOILET SEAT COVER DISPENSER.
18	NEW WALL MOUNTED TOILET TISSUE DISPENSER.
19	NEW WALL MOUNTED SOAP DISPENSER.
20	WALL MOUNTED SANITARY DISPOSAL.
21	NOT USED
22	STEEL CABINETS FURNISHED AND INSTALLED BY DIEBOLD.
23	GROMMETS. COORDINATE LOCATION WITH DESIGNER/ OWNER. TYP.
24	MOP HOLDER.
25	NOF SINK, REFER TO PLUMBING DRAWINGS.
26	WATER HEATER, REFER TO PLUMBING DRAWINGS.
27	MELAMINE SHELF AND WALL CLEAT. REFER TO PLUMBING DRAWINGS.
28	30" DEEP CABINET. PROVIDE PULL-OUT TRAY INSIDE CABINET.
29	COUNTERTOP MICROWAVE WITH BUILT-IN TRIM KIT. COORDINATOR TO PROVIDE DEDICATED CIRCUIT, REFER TO IDS.10 FOR MORE INFORMATION.

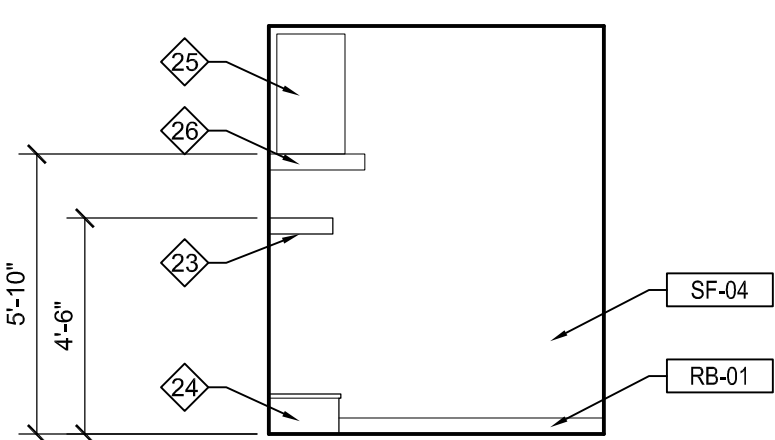


JANITOR 114
SCALE: 1/4"=1'-0"

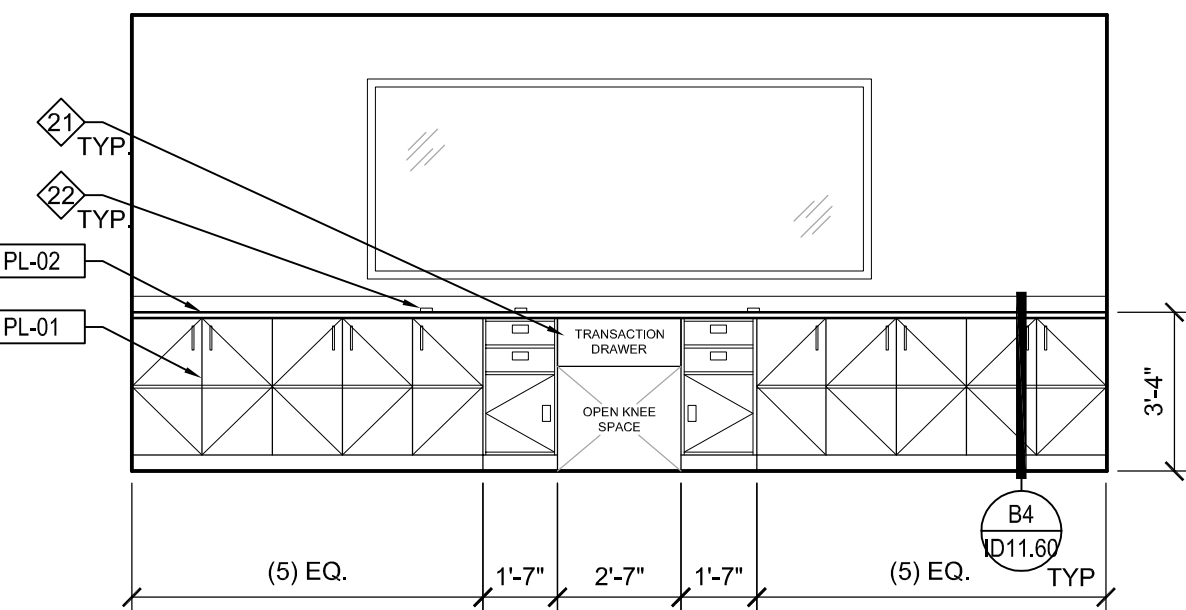

TELLER LINE 109

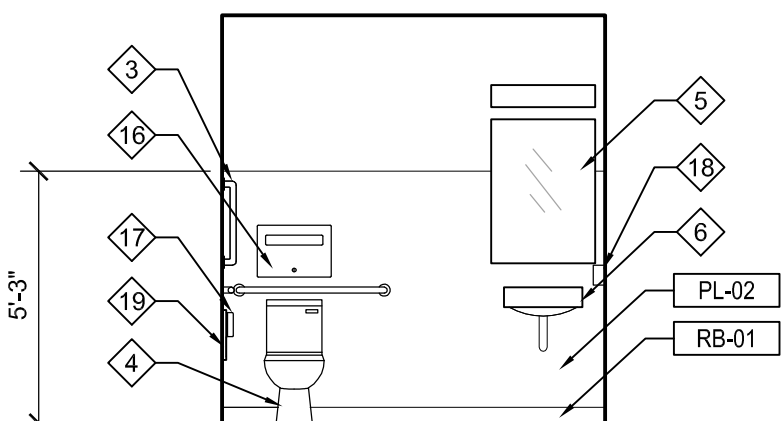

WOMEN'S RESTROOM 111
SCALE: 1/4"=1'-0"

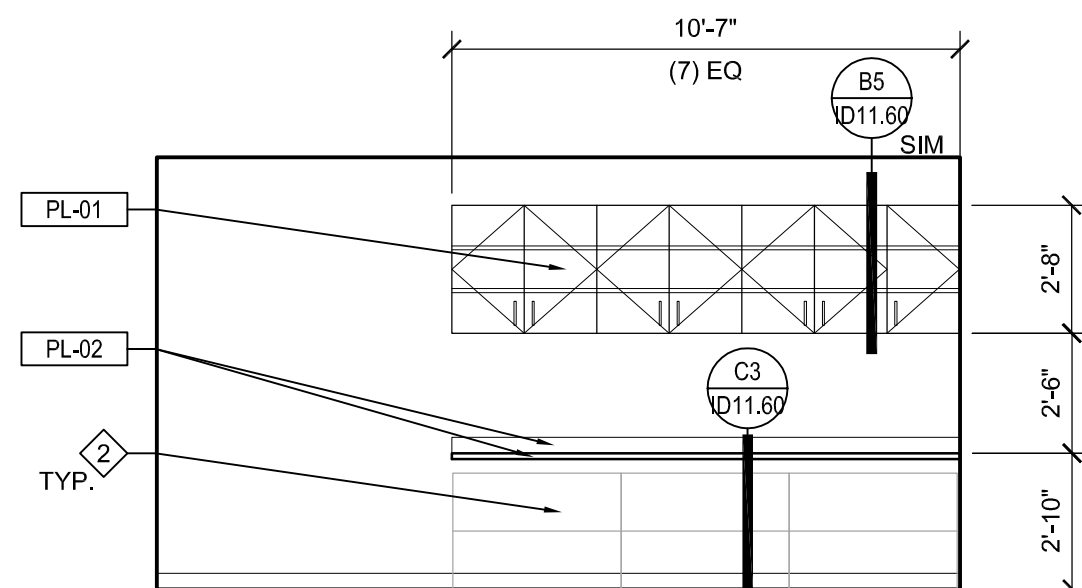

FILES 108
SCALE: 1/4"=1'-0"

1550 SE HARVEST DRIVE
PULLMAN, WA 99163

REV	DATE	FILE
PIC:	R. YANCEY	
PM:	H.MCGRATH	
PA:		
DRAWN BY:	M. WORTMAN	
JOB NO:	170820	
DATE:	12/01/2017	

ID9.10

INTERIOR
ELEVATIONS

ID11.70

DETAILS
INTERIOR

